Permit #S00079583

FilmL.A., Inc.
6255 W Sunset Blvd, 12th Floor
Hollywood, CA 90028
t: (213)977-8600 - f: (213)977-8601
www.filmla.com

Summary Information

Permit No: S00079583 **Type of Permit:** STILL **Release Date:** 05/23/2014

Production Company RON SMOTHERMON PRODUCTIONS SERVICE

Insured Company Name RON SMOTHERMON PRODUCTIONS SERVICE

Contact Phone No. 1 714-321-8363
Contact Phone No. 2
Fax 949-713-6989
Address 93 FUENTE
RANCHO SANTA MARGARITA,
California 92688

Production Title WILLIE

Type of Production Still Photo

Producer Ron Smothermon

Director n/a n/a

1st AD n/a n/a

Production Manager n/a n/a

FilmL.A. Coordinator Adrian Fayad

Location Manager Ron Smothermon
Primary Phone Mobile - 714-321-8363
Secondary Phone

Location Assistant n/a n/a
Primary Phone Mobile - 714-321-8363
Secondary Phone

Fees

FILMLA FILM APPLICATION FEE	$625.00
LA COUNTY - ROAD USE FEE	$324.00
LA COUNTY ROAD APPLICATION FEE	$146.00
LA COUNTY-ENCROACHMENT PERMIT PROCESSING FEE	$268.00

Total Permit Fee $1,363.00

Number of Locations 1

NOT A PERMIT

Permit #S00079583

FilmL.A., Inc.
6255 W Sunset Blvd, 12th Floor
Hollywood, CA 90028
t: (213)977-8600 - f: (213)977-8601
www.filmla.com

Summary Information — Location

Permit Number	S00079583	**Location Manager**	Ron Smothermon
Production Company	RON SMOTHERMON PRODUCTIONS SER...	Primary Phone	Mobile - 714-321-8363
Insured Company	RON SMOTHERMON PRODUCTIONS SER...	Secondary Phone	
Production Title	WILLIE		

Location Address Alameda St Tunnel, Santa Fe Ave - Homestead Pl, Unincorporated Los Angeles County, CA, 90220

Location Type Road

Film Dates 5/25/2014 - 5/25/2014 07:30 - 12:30 1 day

Open or Closed to the Public Open

Generic Conditions *PERMITEE IS RESPONSIBLE FOR FILLING OUT ATTACHED L.A. CITY AND/OR L.A. COUNTY FIRE INSPECTION CHECKLIST PRIOR TO FILMING ACTIVITIES AT THIS LOCATION. IF FORM NOT FILLED OUT, OR IF PERMIT NOT ADHERED TO, A FIRE OFFICER MAY BE ASSIGNED.*
All travel lanes and bike lanes shall be closed per the WATCH manual.
All Vehicles must be parked legally.
Equipment vehicles may park on one side of the street only.
Must Maintain 5' Clearance on Sidewalks/Walkways
Must post "ROAD WORK AHEAD" signs, which must remain up until all activities on the roadway have been completed.
No cast or crew parking on area streets
No steps from trailers, trucks or motorhomes may be facing road
No stopping or setting up in front of merchants or residents without prior approval
Number of uniformed officers listed on the permit is a minimum requirement. Permittee remains responsible for deploying a sufficient number of uniformed officers to provide traffic and crowd control to ensure the safety of the film crew and the public.
Traffic control must be done in accordance w/MUTCD
Traffic Officers Required
Uniformed officers shall have a copy of the film permit in their possession and are required to confirm that all traffic control signage devices are in place.

Please see attached document Alameda (Closure).pdf

Equipment on Location

Type	Quantity
Cast/Crew vehicles	2
Vans	1

Personnel on Location

Type	Quantity
Crew	5
LA County Field Inspection	1
Sheriff/CHP	1

Filming Activities Camera on sticks; Equipment on sidewalk, in curb lane & across street; Exterior establishing shots;

Jurisdiction **Political:** Los Angeles County - Supervisor District 2 **Police:** Los Angeles County Sheriff **Fire:** Los Angeles County

Thomas Guide **Page:** 765 **Grid:** A3

Approvals LOS ANGELES COUNTY ROAD DEPARTMENT - HOLYDALE Anthony Moran

Coordinator Note **NO ITC PERMITTED**

Coordinator Note LA COUNTY FIRE # SP0442-105. FIELD INSPECTION REQUIRED.

Parking

Base Camp
Location Type : Filming Location

Crew Parking
Location Type : Filming Location

NOT A PERMIT

FilmL.A., Inc.
6255 W Sunset Blvd, 12th Floor
Hollywood, CA 90028
t: (213)977-8600 - f: (213)977-8601
www.filmla.com

Summary Information — Location

Permit Number	S00079583	**Location Manager**	Ron Smothermon
Production Company	RON SMOTHERMON PRODUCTIONS SER...	Primary Phone	Mobile - 714-321-8363
Insured Company	RON SMOTHERMON PRODUCTIONS SER...	Secondary Phone	
Production Title	WILLIE		

Lane / Full Closure NORTHBOUND CLOSURE ALAMEDA ST. TUNNEL - SANTA FE AVE.

Approximate Footage 0 - 300

Date(s) 5/25/2014 to 5/25/2014 **Time(s)** 07:30 to 12:30

NOT A PERMIT

Permit #S00079583

TRAFFIC CONTROL FOR
RON SMOTHERMON:

R3-1 R3-2 R11-4 (ROAD CLOSED TO THRU TRAFFIC) R11-2 (ROAD CLOSED) SC3 (DETOUR) M4-10(L) (DETOUR) M4-10(R) (DETOUR) W20-2 (DETOUR AHEAD) W20-3 (ROAD CLOSED AHEAD)

Ⓢ TRAFFIC SIGNAL
● TRAFFIC CONE
TYPE I W/ SIGN
FLASHING ARROW SIGN (FAS)

ALL TRAFFIC CONTROL WILL BE INSTALLED TO MEET OR EXCEED THE MUTCD AND WATCH MINIMUM REQUIREMENTS

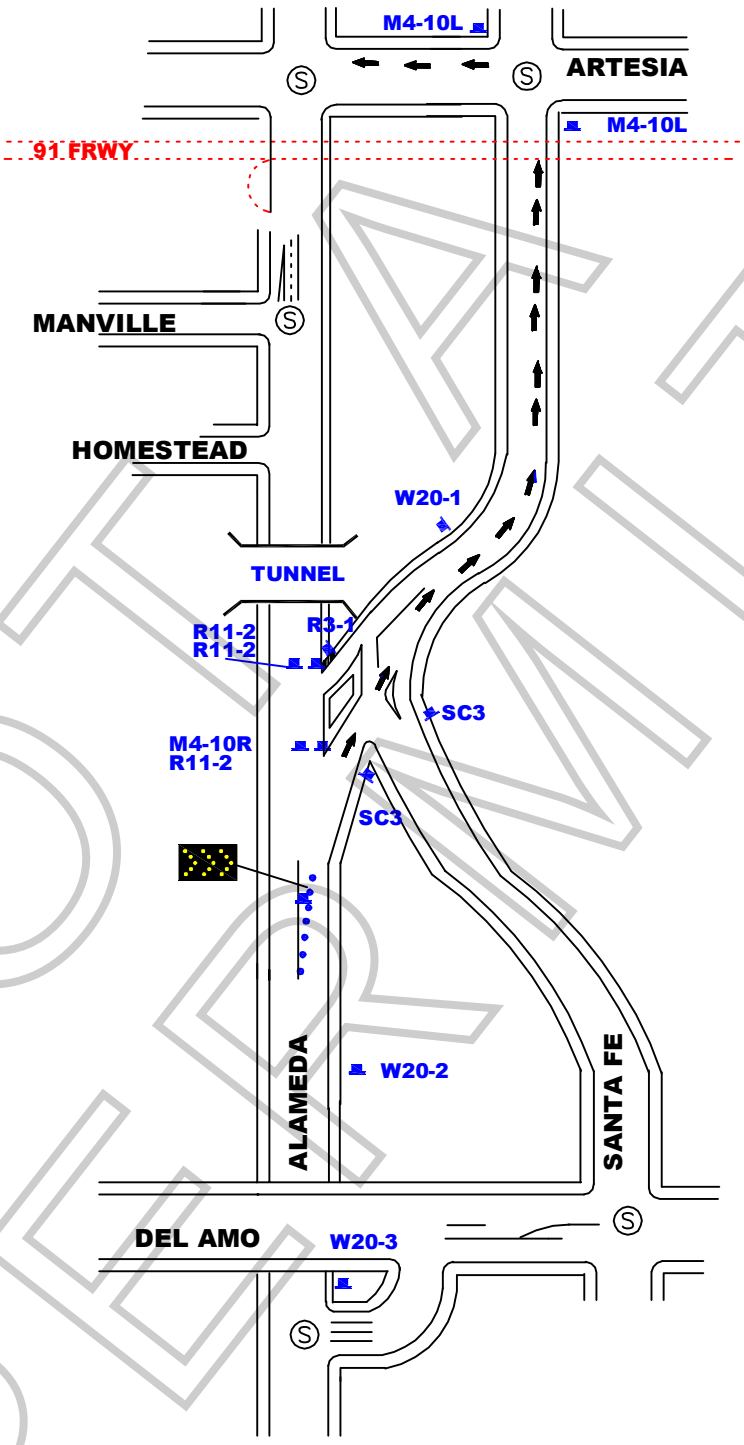

NOT A PERMIT

WORK ZONE TRAFFIC CONTROL PLAN GENERAL NOTES

1. **DATE/TIME: 5-25-14 FROM 07:30 HOURS TO 12:30 HOURS.**
2. ALL SIGNING, STRIPING, AND TRAFFIC CONTROL DEVICES SHALL CONFORM TO THE (CURRENT) STATE OF CALIFORNIA DEPARTMENT OF TRANSPORTATION (CALTRANS) STANDARD PLANS AND STANDARD SPECIFICATIONS, CALIFORNIA MUTCD, AND ANY ADDENDUMS THERETO, AND AS SHOWN ON THESE PLANS, SYMBOLS AND ABBREVIATIONS USED ARE SHOWN ON CALTRANS STANDARD PLANS.
3. THERE WILL BE NO INTERFERENCE WITH TRAFFIC SIGNALS OR CROSSWALKS.
4. CONES WILL BE 28" MINIMUM HEIGHT AND HAVE REFLECTORIZED SLEEVES FOR NIGHT WORK.
5. POLICE WILL DIRECT TRAFFIC IF NECESSARY.

JCL TRAFFIC SERVICES.
2334 E. EIGHTH ST., CA 90021
Ph: (213) 622-9775
Fax: (213)622-9790
CA Lic # 805357
TRAFFIC PLAN DRAWN BY:
EDY RAMIREZ
Traffic control plan is drawn per MUTCD & 2012 Work Area Traffic Control Handbook

PROJECT & LOCATION:
ALAMEDA TUNNEL CLOSURE
N/B ONLY FROM SANTA FE
CITY OF CARSON, CA

LOCATION CONTACT:
DENISE WHEELER
OFFICE# 818.347.9929

REV#	DATE	REVISION DESCRIPTION

SCALE: N.T.S.
SHEET: 1 OF 1